Ellingson COMPANIES

56113 State Hwy 56
West Concord, MN 55985
507 527-2294
www.ellingsoncompanies.com

MLT_Beaver Creek_25
Revision: Final
10-20-16
Job# 164801
Drawn by: Kevin Leonard

Existing Tile
Ditches & WW
Parcel Boundry
Elec & Tele Cable
Gas Line Trees

0 220 440 880
1 inch = 440 ft.

0	Ft. 3" Perf	0	Ft. 3" NP	0	Ft. 3" Sock
8698	Ft. 4" Perf	219	Ft. 4" NP	0	Ft. 4" Sock
0	Ft. 5" Perf	0	Ft. 5" NP	0	Ft. 5" Sock
790	Ft. 6" Perf	0	Ft. 6" NP	0	Ft. 6" Sock
0	Ft. 8" Perf	0	Ft. 8" NP	1791	Ft. 8" Sock
0	Ft. 10" Perf	0	Ft. 10" NP	1110	Ft. 10" Sock
0	Ft. 12" Perf	0	Ft. 12" NP	0	Ft. 12" Sock
0	Ft. 15" Perf	0	Ft. 15" NP	0	Ft. 15" Sock
0	Ft. 18" Perf	0	Ft. 18" NP	0	Ft. 18" Sock
0	Ft. 12" DW				
0	Ft. 15" DW				
0	Ft. 18" DW				

Margraret Larson Renter:

State: ND County: Steele Twp: Beaver Creek Sec: 25

Acres: 15 Spacings: 60 D-C: 3/8

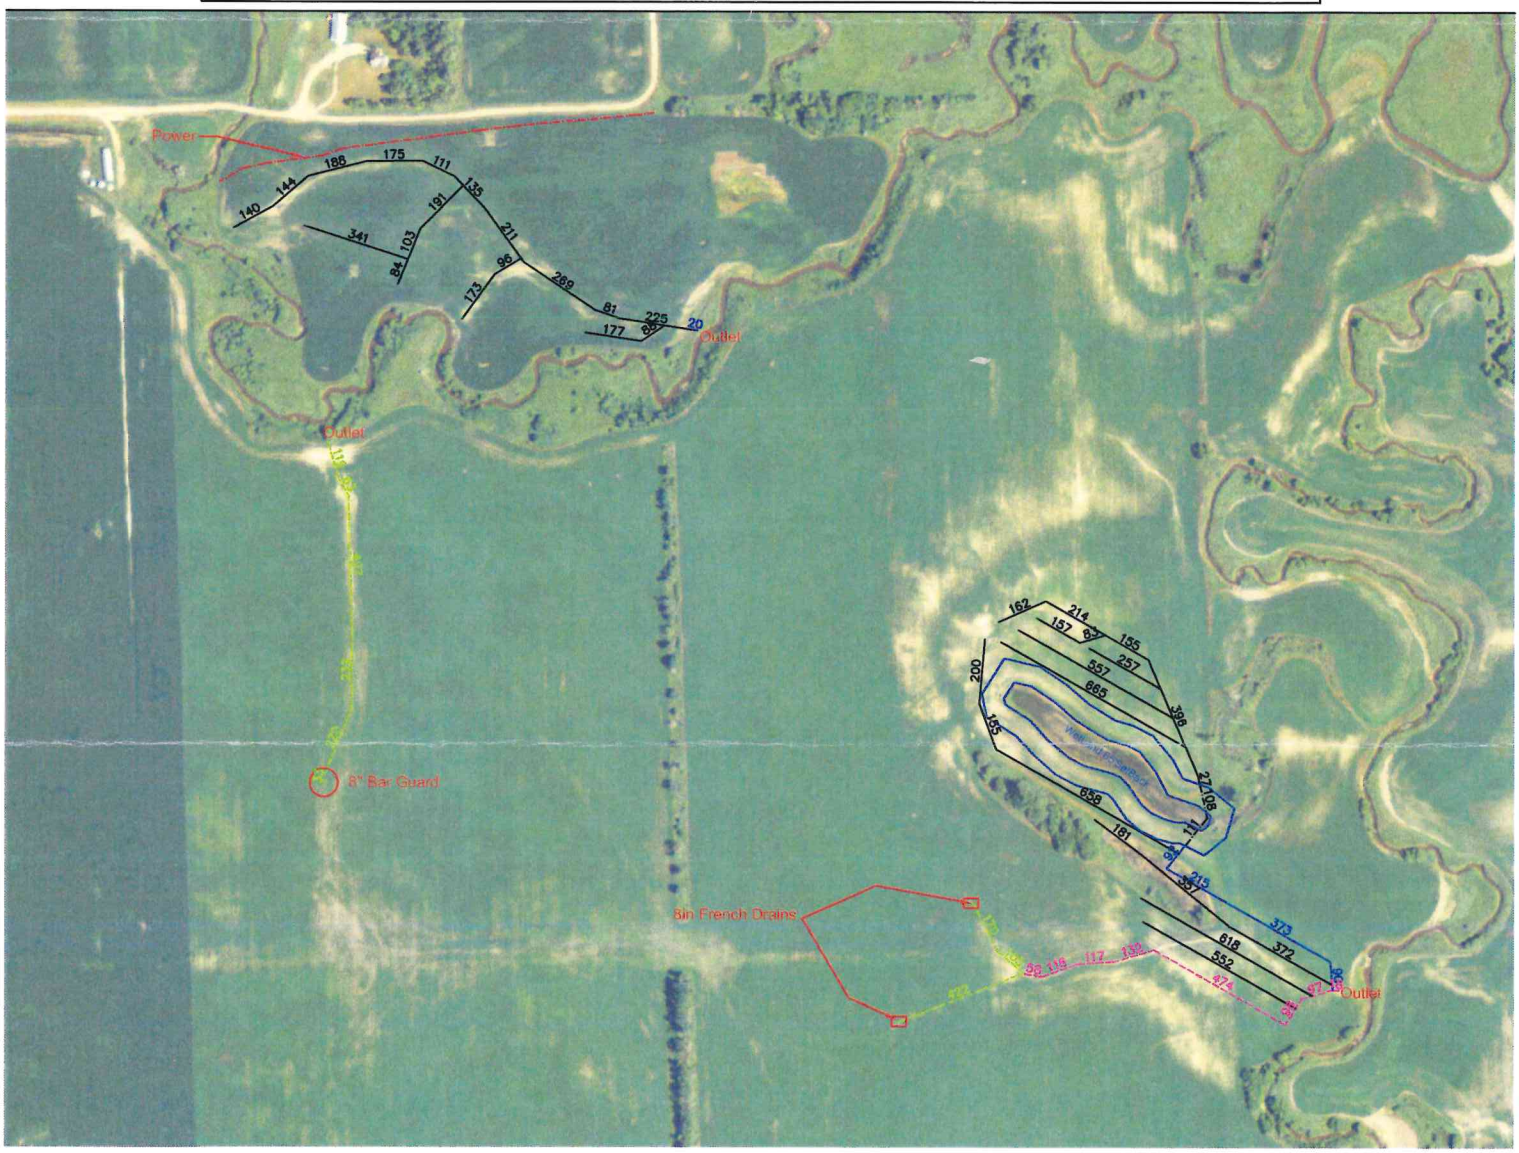

FINAL