Barn

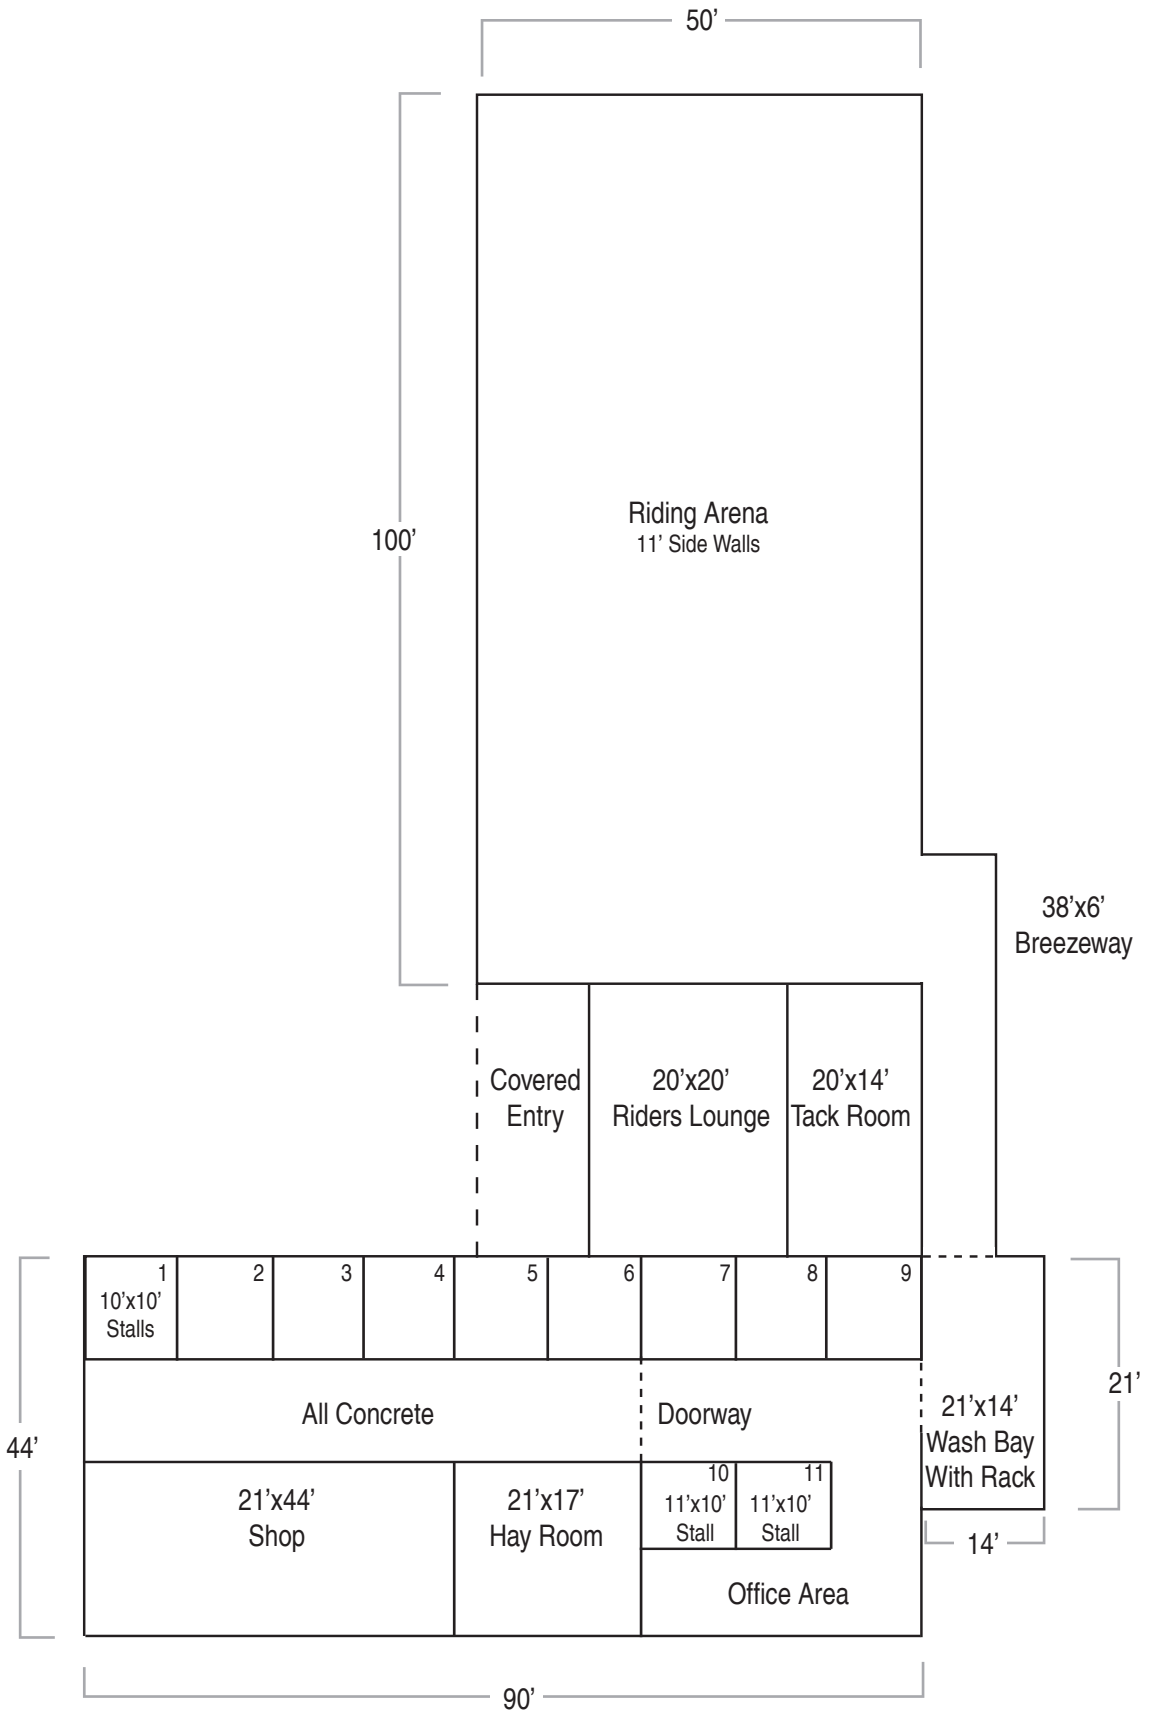
50'
100'
Riding Arena
11' Side Walls
38'x6'
Breezeway
Covered
Entry
20'x20'
Riders Lounge
20'x14'
Tack Room
1
10'x10'
Stalls
2
3
4
5
6
7
8
9
All Concrete
Doorway
21'x14'
Wash Bay
With Rack
21'
44'
21'x44'
Shop
21'x17'
Hay Room
10
11'x10'
Stall
11
11'x10'
Stall
14'
Office Area
90'