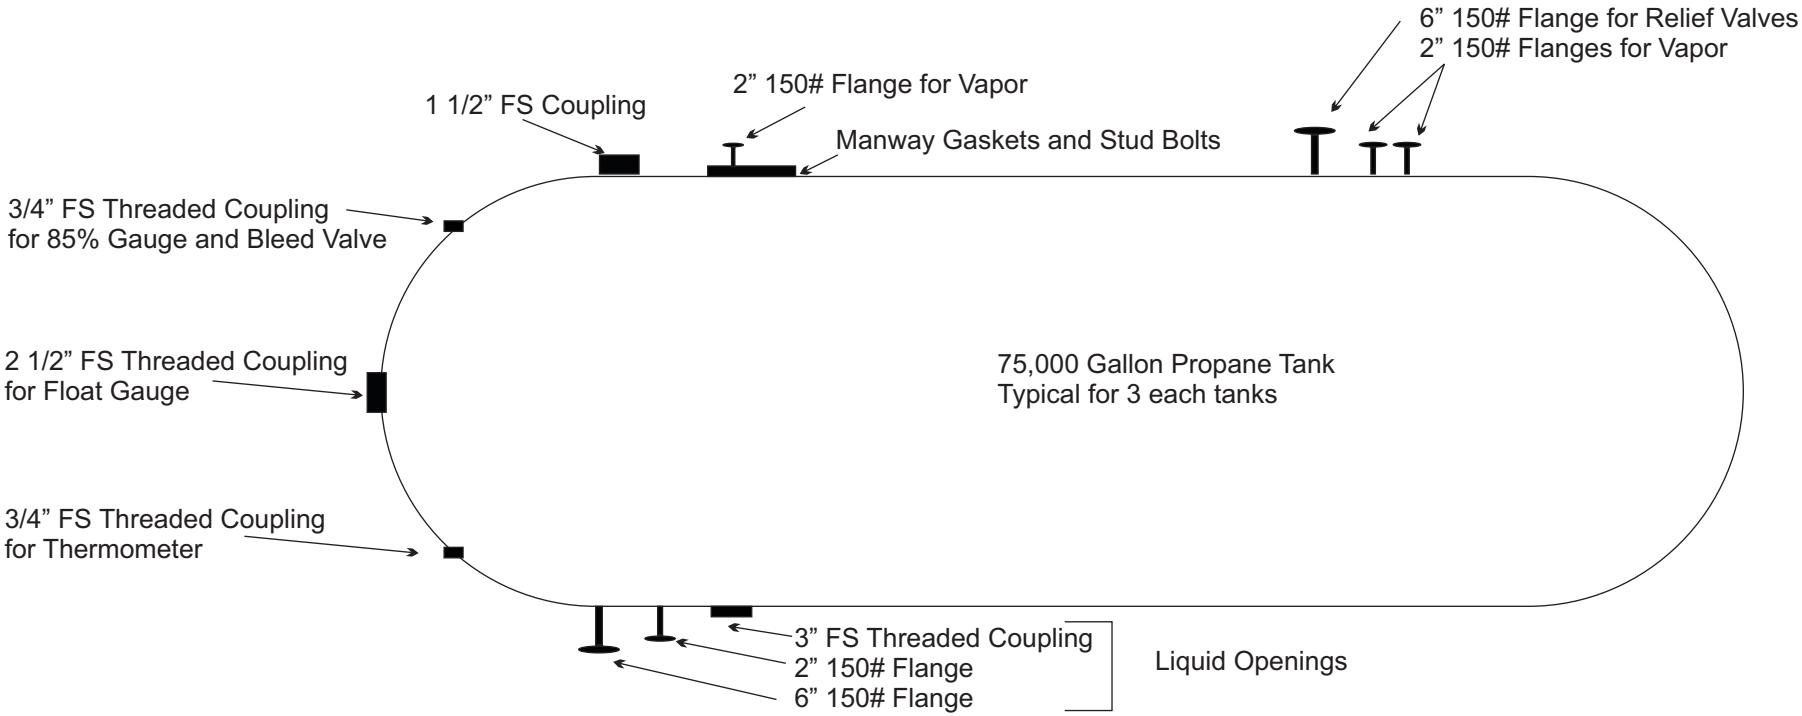

1. Manway gasket and stud bolts are new
2. Existing 1/2” FS Couplings to be plugged

utilityenergy SYSTEMS

15575 190th Avenue NW
Elk River, MN 55330
Phone 651-762-3972
Fax 651-493-9391