◎ = ALUMINUM MONUMENT FOUND
■ = 1/2" IRON PIN FOUND
● = 5/8" IRON PIN FOUND OR SET (PREVIOUS SURVEY)
○ = 5/8" IRON PIN SET (THIS SURVEY)
–X– = FENCELINE
(GRID) = GRID BEARING

PARENT TRACTS
BK 355 PG 163
BK 355 PG 167
BK 503 PG 4026

GRAPHIC SCALE

400 0 200 400 800 1600

(IN FEET)
1 inch = 400 ft.

GRID NORTH
BEARING REFERENCES:
BASED ON
GPS OBSERVATIONS
'NAD83' STATE PLANE COORDINATE SYSTEM
ZONE: MISSOURI EAST

RECORDER INFORMATION ONLY

DESCRIPTION – 37.9 ACRE TRACT #5

A TRACT OF LAND LYING IN THE WEST HALF THE SOUTHWEST QUARTER OF SECTION 31, TOWNSHIP 63 NORTH, RANGE 6 WEST, LEWIS COUNTY, MISSOURI AND BEING MORE FULLY DESCRIBED AS FOLLOWS TO–WIT:

COMMENCING AT A 5/8" IRON PIN MARKING THE NORTHEAST CORNER OF THE WEST HALF OF THE SOUTHWEST QUARTER OF SAID SECTION 31; THENCE SOUTH 02 DEGREES, 17 MINUTES AND 27 SECONDS WEST ALONG THE EAST LINE OF SAID WEST HALF 408.65 FEET TO A 5/8" IRON PIN MARKING THE TRUE POINT OF BEGINNING; THENCE CONTINUE SOUTH 02 DEGREES, 17 MINUTES AND 27 SECONDS ALONG SAID EAST LINE 809.19 FEET TO A 5/8" IRON PIN ON THE NORTH RIGHT–OF–WAY OF MISSOURI ROUTE "E"; THENCE SOUTH 80 DEGREES, 40 MINUTES AND 36 SECONDS WEST LEAVING SAID EAST LINE AND ALONG SAID RIGHT–OF–WAY 152.87 FEET TO A 5/8" IRON PIN; THENCE WESTERLY ALONG SAID RIGHT–OF–WAY AND ALONG A 9.337 DEGREE CURVE TO THE LEFT HAVING A CENTRAL ANGLE OF 36 DEGREES, 11 MINUTES AND 00 SECONDS, AN ARC LENGTH OF 387.52 FEET AND A CHORD OF SOUTH 62 DEGREES, 35 MINUTES AND 06 SECONDS WEST 381.11 FEET TO A 5/8" IRON PIN; THENCE SOUTH 44 DEGREES, 29 MINUTES AND 36 SECONDS WEST ALONG SAID RIGHT–OF–WAY 906.10 FEET TO A 5/8" IRON PIN; THENCE SOUTHERLY ALONG SAID RIGHT–OF–WAY AND ALONG A 6.260 DEGREE CURVE TO THE RIGHT HAVING A CENTRAL ANGLE OF 16 DEGREES, 11 MINUTES AND 58 SECONDS, AN ARC LENGTH OF 258.79 FEET AND A CHORD OF SOUTH 52 DEGREES, 35 MINUTES AND 35 SECONDS WEST 257.93 FEET TO A 5/8" IRON PIN ON THE WEST LINE OF SAID SECTION; THENCE NORTH 01 DEGREE, 50 MINUTES AND 334 SECONDS EAST LEAVING SAID RIGHT–OF–WAY AND ALONG SAID WEST LINE 1736.68 FEET TO A 5/8" IRON PIN; THENCE NORTH 73 DEGREES, 27 MINUTES AND 32 SECONDS EAST LEAVING SAID WEST LINE 527.43 FEET TO A 5/8" IRON PIN; THENCE NORTH 85 DEGREES, 37 MINUTES AND 20 SECONDS EAST 450.67 FEET; THENCE SOUTH 72 DEGREES, 48 MINUTES AND 04 SECONDS EAST 367.03 FEET TO THE POINT OF BEGINNING, CONTAINING 37.9 ACRES, MORE OR LESS, WITH THE ABOVE DESCRIBED BEING SUBJECT TO EASEMENTS AND RIGHTS–OF–WAY OF RECORD OR NOT OF RECORD, IF ANY. AS PER SURVEY #2021–007190 OF JASON D. JANES, MISSOURI PROFESSIONAL LAND SURVEYOR #2004017826 DURING NOVEMBER OF 2021.

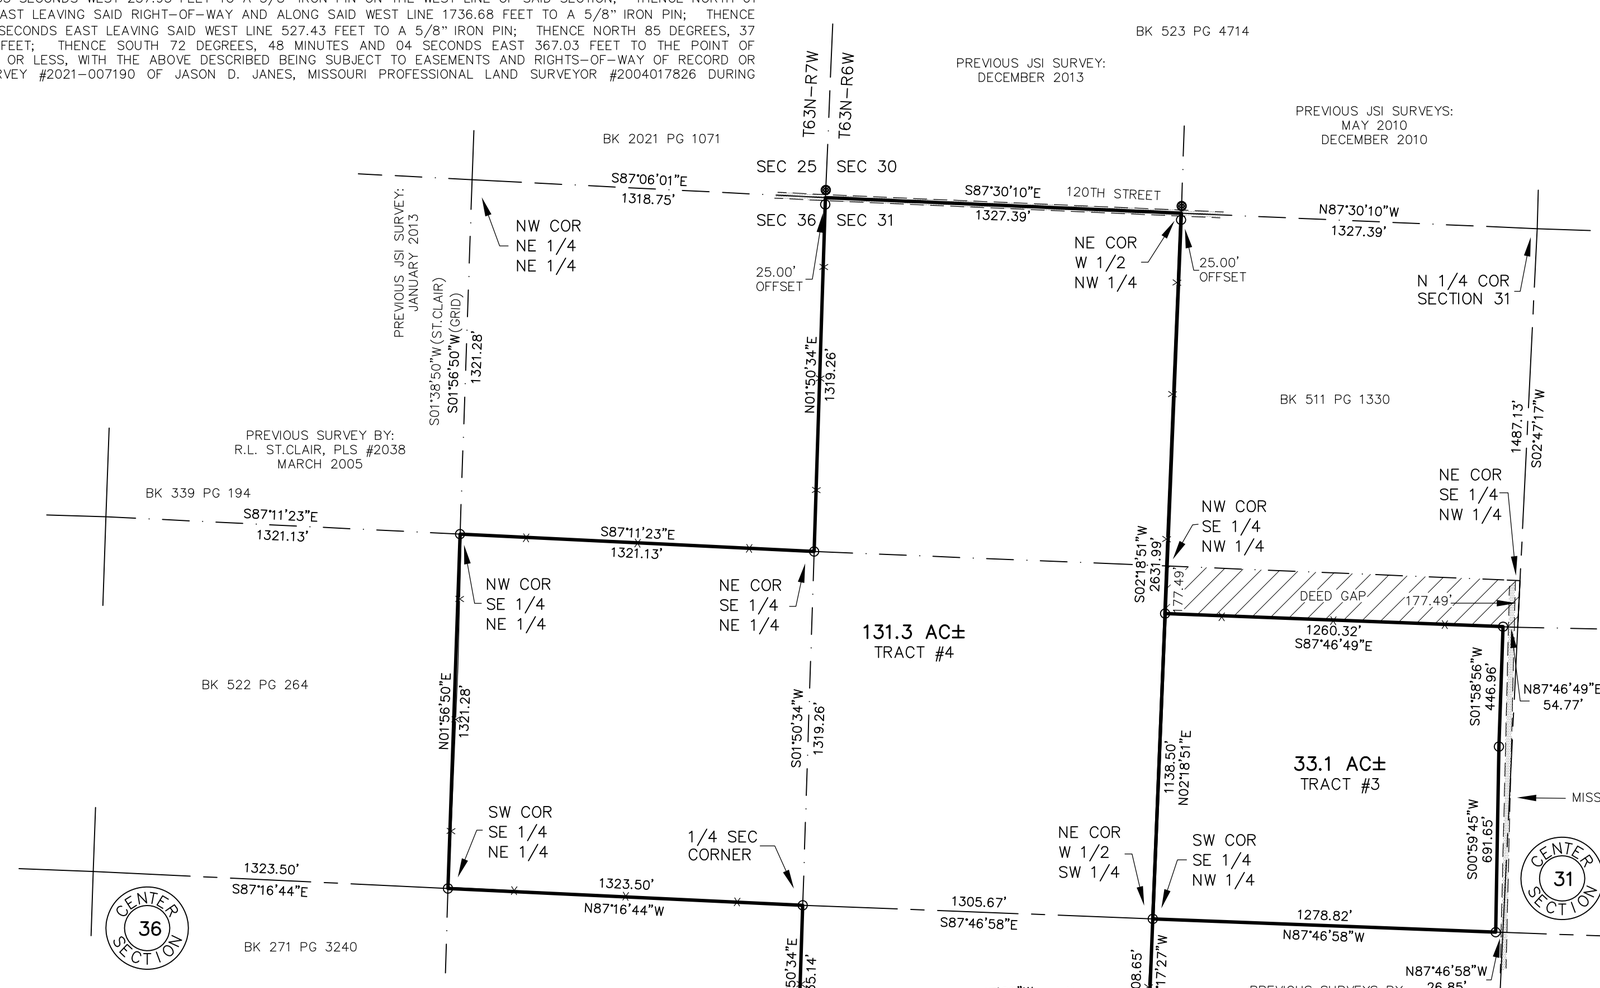

DESCRIPTION – 33.1 ACRE TRACT #3

A TRACT OF LAND LYING IN THE SOUTHEAST QUARTER OF THE NORTHWEST QUARTER OF SECTION 31, TOWNSHIP 63 NORTH, RANGE 6 WEST, LEWIS COUNTY, MISSOURI AND BEING MORE FULLY DESCRIBED AS FOLLOWS TO–WIT:

BEGINNING AT A 5/8" IRON PIN MARKING THE SOUTHWEST CORNER OF THE SOUTHEAST QUARTER OF THE NORTHWEST QUARTER OF SAID SECTION 31; THENCE NORTH 02 DEGREES, 18 MINUTES AND 51 SECONDS EAST ALONG THE WEST LINE OF SAID QUARTER–QUARTER SECTION 1138.50 FEET TO A 5/8" IRON PIN; THENCE SOUTH 87 DEGREES, 46 MINUTES AND 49 SECONDS EAST LEAVING SAID WEST LINE 1260.32 FEET TO A 5/8" IRON PIN ON THE WEST RIGHT–OF–WAY OF MISSOURI ROUTE #81; THENCE SOUTH 01 DEGREES, 58 MINUTES AND 56 SECONDS WEST ALONG SAID RIGHT–OF–WAY 446.96 FEET TO A 5/8" IRON PIN; THENCE SOUTH 00 DEGREES, 59 MINUTES AND 45 SECONDS WEST ALONG SAID RIGHT–OF–WAY 691.65 FEET TO A 5/8" IRON PIN ON THE EAST–WEST CENTERLINE OF SAID SECTION; THENCE NORTH 87 DEGREES, 46 MINUTES AND 58 SECONDS WEST LEAVING SAID RIGHT–OF–WAY AND ALONG SAID EAST–WEST CENTERLINE 1278.82 FEET TO THE POINT OF BEGINNING, CONTAINING 33.1 ACRES, MORE OR LESS, WITH THE ABOVE DESCRIBED BEING SUBJECT TO EASEMENTS AND RIGHTS–OF–WAY OF RECORD OR NOT OF RECORD, IF ANY. AS PER SURVEY #2021–007190 OF JASON D. JANES, MISSOURI PROFESSIONAL LAND SURVEYOR #2004017826 DURING NOVEMBER OF 2021.

DESCRIPTION – 131.3 ACRE TRACT #4

A TRACT OF LAND LYING IN THE WEST HALF OF THE WEST HALF OF SECTION 31, TOWNSHIP 63 NORTH, RANGE 6 WEST, AND THE SOUTHEAST QUARTER OF THE NORTHEAST QUARTER OF SECTION 36, TOWNSHIP 63 NORTH, RANGE 7 WEST, LEWIS COUNTY, MISSOURI AND BEING MORE FULLY DESCRIBED AS FOLLOWS TO–WIT:

BEGINNING AT A 5/8" IRON PIN MARKING THE SOUTHEAST CORNER OF THE WEST HALF OF THE NORTHWEST QUARTER OF SAID SECTION 31, TOWNSHIP 63 NORTH, RANGE 6 WEST; THENCE SOUTH 02 DEGREES, 17 MINUTES AND 27 SECONDS WEST ALONG THE EAST LINE OF THE SOUTHWEST QUARTER OF THE NORTHWEST QUARTER OF SAID SECTION 31 A DISTANCE OF 408.65 FEET TO A 5/8" IRON PIN; THENCE NORTH 72 DEGREES, 48 MINUTES AND 04 SECONDS WEST LEAVING SAID EAST LINE 367.03 FEET TO A 5/8" IRON PIN; THENCE SOUTH 85 DEGREES, 37 MINUTES AND 20 SECONDS WEST 450.67 FEET TO A 5/8" IRON PIN; THENCE SOUTH 73 DEGREES, 27 MINUTES AND 32 SECONDS WEST 527.43 FEET TO A 5/8" IRON PIN ON THE LINE COMMON TO SECTIONS 31 AND 36; THENCE NORTH 01 DEGREE, 50 MINUTES AND 34 SECONDS EAST ALONG SAID COMMON SECTION LINE 535.14 FEET TO A 5/8" IRON PIN MARKING THE QUARTER SECTION CORNER COMMON SAID SECTIONS 31 AND 36; THENCE NORTH 87 DEGREES, 16 MINUTES AND 44 SECONDS WEST LEAVING SAID COMMON SECTION LINE AND ALONG THE EAST–WEST CENTERLINE OF SAID SECTION 36 A DISTANCE OF 1323.50 FEET TO A 5/8" IRON PIN MARKING THE SOUTHWEST CORNER OF THE SOUTHEAST QUARTER OF THE NORTHEAST QUARTER OF SAID SECTION 36; THENCE NORTH 01 DEGREE, 56 MINUTES AND 50 SECONDS EAST LEAVING SAID EAST–WEST CENTERLINE AND ALONG THE WEST LINE OF SAID QUARTER–QUARTER SECTION 1321.28 FEET TO A 5/8" IRON PIN MARKING THE NORTHWEST CORNER OF SAID QUARTER–QUARTER SECTION; THENCE SOUTH 87 DEGREES, 11 MINUTES AND 23 SECONDS EAST LEAVING SAID WEST LINE AND ALONG THE NORTH LINE OF SAID QUARTER–QUARTER SECTION 1321.13 FEET TO A 5/8" IRON PIN MARKING THE NORTHEAST CORNER OF SAID QUARTER–QUARTER SECTION; THENCE NORTH 01 DEGREE, 50 MINUTES AND 34 SECONDS EAST LEAVING SAID NORTH LINE AND ALONG THE LINE COMMON TO SAID SECTIONS 31 AND 36 A DISTANCE OF 1319.26 FEET TO THE CORNER COMMON TO SECTIONS 25, 30, 31, AND 36, FROM WHICH A 5/8" IRON PIN BEARS SOUTH 01 DEGREE, 50 MINUTES AND 34 SECONDS WEST 25.00 FEET; THENCE SOUTH 87 DEGREES, 30 MINUTES AND 10 SECONDS EAST LEAVING SAID COMMON SECTION LINE AND ALONG THE NORTH LINE OF SAID SECTION 31 AND ALONG 12TH STREET 1327.39 FEET TO THE NORTHEAST CORNER OF THE WEST HALF OF THE NORTHWEST QUARTER OF SAID SECTION 31, FROM WHICH A 5/8" IRON PIN BEARS SOUTH 02 DEGREES, 18 MINUTES AND 51 SECONDS WEST 25.00 FEET; THENCE SOUTH 02 DEGREES, 18 MINUTES AND 51 SECONDS WEST LEAVING SAID NORTH LINE AND SAID 120TH STREET AND ALONG THE EAST LINE OF SAID WEST HALF 2631.99 FEET TO THE POINT OF BEGINNING, CONTAINING 131.3 ACRES, MORE OR LESS, WITH THE ABOVE DESCRIBED BEING SUBJECT TO THAT PORTION NOW BEING USED FOR PUBLIC ROAD PURPOSES AND SUBJECT TO OTHER EASEMENTS AND RIGHTS–OF–WAY OF RECORD OR NOT OF RECORD, IF ANY. AS PER SURVEY #2021–007190 OF JASON D. JANES, MISSOURI PROFESSIONAL LAND SURVEYOR #2004017826 DURING NOVEMBER OF 2021.

DESCRIPTION – 25.2 ACRE TRACT #6

A TRACT OF LAND LYING IN THE WEST HALF OF THE SOUTHWEST QUARTER SECTION 31, TOWNSHIP 63 NORTH, RANGE 6 WEST, LEWIS COUNTY, MISSOURI AND BEING MORE FULLY DESCRIBED AS FOLLOWS TO–WIT:

BEGINNING AT A 5/8" IRON PIN MARKING THE SOUTHWEST CORNER OF SAID SECTION 31; THENCE NORTH 01 DEGREE, 50 MINUTES AND 34 SECONDS EAST ALONG THE WEST LINE OF SAID SECTION 25.82 FEET TO A 5/8" IRON PIN ON THE SOUTH RIGHT–OF–WAY OF MISSOURI ROUTE "E"; THENCE EASTERLY LEAVING SAID WEST LINE AND ALONG SAID RIGHT–OF–WAY AND ALONG A 5.757 DEGREE CURVE TO THE LEFT HAVING A CENTRAL ANGLE OF 18 DEGREES, 56 MINUTES AND 40 SECONDS, AN ARC LENGTH OF 329.09 FEET AND A CHORD OF NORTH 53 DEGREES, 57 MINUTES AND 56 SECONDS EAST 327.59 FEET TO A 5/8" IRON PIN; THENCE NORTH 44 DEGREES, 29 MINUTES AND 36 SECONDS EAST ALONG SAID RIGHT–OF–WAY 906.10 FEET TO A 5/8" IRON PIN; THENCE EASTERLY ALONG SAID RIGHT–OF–WAY AND ALONG A 10.737 DEGREE CURVE TO THE RIGHT HAVING A CENTRAL ANGLE OF 36 DEGREES, 11 MINUTES AND 00 SECONDS, AN ARC LENGTH OF 337.00 FEET AND A CHORD OF NORTH 62 DEGREES, 35 MINUTES AND 06 SECONDS EAST 331.43 FEET TO A 5/8" IRON PIN; THENCE NORTH 80 DEGREES, 40 MINUTES AND 36 SECONDS EAST ALONG SAID RIGHT–OF–WAY 136.43 FEET TO A 5/8" IRON PIN; THENCE SOUTH 02 DEGREES, 17 MINUTES AND 27 SECONDS WEST LEAVING SAID RIGHT–OF–WAY AND ALONG SAID EAST LINE 1322.50 FEET TO A 5/8" IRON PIN MARKING THE SOUTHEAST CORNER OF SAID WEST HALF; THENCE NORTH 87 DEGREES, 27 MINUTES AND 32 SECONDS WEST LEAVING SAID EAST LINE AND ALONG THE SOUTH LINE OF SAID SECTION 1285.22 FEET TO THE POINT OF BEGINNING, CONTAINING 25.2 ACRES, MORE OR LESS, WITH THE ABOVE DESCRIBED BEING SUBJECT TO EASEMENTS AND RIGHTS–OF–WAY OF RECORD OR NOT OF RECORD, IF ANY. AS PER SURVEY #2021–007190 OF JASON D. JANES, MISSOURI PROFESSIONAL LAND SURVEYOR #2004017826 DURING NOVEMBER OF 2021.

DESCRIPTION – 66.1 ACRE TRACT #7

A TRACT OF LAND LYING IN THE SOUTHWEST QUARTER OF THE NORTHEAST QUARTER AND THE NORTHWEST QUARTER OF THE SOUTHEAST QUARTER OF SECTION 1, TOWNSHIP 62 NORTH, RANGE 7 WEST, LEWIS COUNTY, MISSOURI AND BEING MORE FULLY DESCRIBED AS FOLLOWS TO–WIT:

BEGINNING AT A 5/8" IRON PIN MARKING THE NORTHWEST CORNER OF THE SOUTHWEST QUARTER OF THE NORTHEAST QUARTER OF SAID SECTION 1; THENCE SOUTH 87 DEGREES, 14 MINUTES AND 10 SECONDS EAST ALONG THE NORTH LINE OF SAID QUARTER–QUARTER SECTION 1342.24 FEET TO A FOUND 1/2" IRON PIN MARKING THE NORTHEAST CORNER OF SAID QUARTER–QUARTER SECTION; THENCE SOUTH 02 DEGREES, 26 MINUTES AND 10 SECONDS WEST LEAVING SAID NORTH LINE AND ALONG THE EAST LINE OF SAID QUARTER–QUARTER SECTION 1301.61 FEET TO THE NORTHEAST CORNER OF THE NORTHWEST QUARTER OF THE SOUTHEAST QUARTER OF SAID SECTION, FROM WHICH A 5/8" IRON PIN BEARS NORTH 02 DEGREES, 26 MINUTES AND 10 SECONDS EAST 150.00 FEET; THENCE NORTH 86 DEGREES, 59 MINUTES AND 48 SECONDS WEST LEAVING SAID EAST LINE AND ALONG THE EAST–WEST CENTERLINE OF SAID SECTION 36.05 FEET TO THE CENTERLINE OF WYACONDA RIVER; THENCE SOUTH 42 DEGREES, 42 MINUTES AND 22 SECONDS WEST LEAVING SAID EAST–WEST CENTERLINE AND ALONG SAID RIVER CENTERLINE 441.19 FEET; THENCE SOUTH 29 DEGREES, 47 MINUTES AND 53 SECONDS WEST ALONG SAID CENTERLINE 678.18 FEET; THENCE SOUTH 43 DEGREES, 50 MINUTES AND 51 SECONDS WEST ALONG SAID CENTERLINE 319.69 FEET; THENCE SOUTH 52 DEGREES, 36 MINUTES AND 50 SECONDS WEST ALONG SAID CENTERLINE 205.45 FEET THE SOUTH LINE OF THE NORTHWEST QUARTER OF THE SOUTHEAST QUARTER OF SAID SECTION, FROM WHICH A 5/8" IRON PIN BEARS NORTH 87 DEGREES, 10 MINUTES AND 18 SECONDS WEST 100.00 FEET; THENCE NORTH 87 DEGREES, 10 MINUTES AND 18 SECONDS WEST LEAVING SAID CENTERLINE AND ALONG SAID SOUTH LINE 344.72 FEET TO A 5/8" IRON PIN MARKING THE SOUTHWEST CORNER OF SAID QUARTER–QUARTER SECTION; THENCE NORTH 02 DEGREES, 15 MINUTES AND 38 SECONDS EAST LEAVING SAID SOUTH LINE AND ALONG THE NORTH–SOUTH CENTERLINE OF SAID SECTION 1320.94 FEET TO A FOUND 5/8" IRON PIN MARKING THE CENTER OF SAID SECTION; THENCE NORTH 02 DEGREES, 49 MINUTES AND 18 SECONDS EAST ALONG SAID NORTH–SOUTH CENTERLINE 1295.94 FEET TO THE POINT OF BEGINNING, CONTAINING 66.1 ACRES, MORE OR LESS, WITH THE ABOVE DESCRIBED BEING SUBJECT TO EASEMENTS AND RIGHTS–OF–WAY OF RECORD OR NOT OF RECORD, IF ANY. AS PER SURVEY #2021–007190 OF JASON D. JANES, MISSOURI PROFESSIONAL LAND SURVEYOR #2004017826 DURING NOVEMBER OF 2021.

DESCRIPTION – 16.6 ACRE TRACT #8

A TRACT OF LAND LYING IN THE WEST HALF OF THE NORTHEAST QUARTER OF SECTION 6, TOWNSHIP 62 NORTH, RANGE 6 WEST, LEWIS COUNTY, MISSOURI AND BEING MORE FULLY DESCRIBED AS FOLLOWS TO–WIT:

BEGINNING AT A 5/8" IRON PIN MARKING THE NORTH QUARTER CORNER OF SAID SECTION 6; THENCE SOUTH 87 DEGREES, 42 MINUTES AND 40 SECONDS EAST ALONG THE NORTH LINE OF SAID SECTION 441.76 FEET TO A 5/8" IRON PIN; THENCE SOUTH 01 DEGREE, 13 MINUTES AND 17 SECONDS EAST LEAVING SAID NORTH LINE AND PARALLEL WITH THE WEST RIGHT–OF–WAY OF MISSOURI ROUTE #81 A DISTANCE OF 110.00 FEET TO A 5/8" IRON PIN; THENCE SOUTH 87 DEGREES, 42 MINUTES AND 40 SECONDS EAST PARALLEL WITH THE NORTH LINE OF SAID SECTION 396.00 FEET TO A 5/8" IRON PIN ON THE WEST RIGHT–OF–WAY OF SAID MISSOURI ROUTE #81; THENCE SOUTH 01 DEGREE, 13 MINUTES AND 17 SECONDS EAST ALONG SAID RIGHT–OF–WAY 777.39 FEET TO A 5/8" IRON PIN; THENCE NORTH 88 DEGREES, 37 MINUTES AND 24 SECONDS WEST LEAVING SAID RIGHT–OF–WAY 877.88 FEET TO A 5/8" IRON PIN ON THE NORTH–SOUTH CENTERLINE OF SAID SECTION; THENCE NORTH 01 DEGREE, 22 MINUTES AND 36 SECONDS EAST ALONG SAID NORTH–SOUTH CENTERLINE 899.81 FEET TO THE POINT OF BEGINNING, CONTAINING 17.6 ACRES, MORE OR LESS, WITH THE ABOVE DESCRIBED BEING SUBJECT TO EASEMENTS AND RIGHTS–OF–WAY OF RECORD OR NOT OF RECORD, IF ANY. AS PER SURVEY #2021–007190 OF JASON D. JANES, MISSOURI PROFESSIONAL LAND SURVEYOR #2004017826 DURING NOVEMBER OF 2021.

DESCRIPTION – 11.1 ACRE TRACT #9

A TRACT OF LAND LYING IN THE WEST HALF OF THE NORTHEAST QUARTER OF SECTION 6, TOWNSHIP 62 NORTH, RANGE 6 WEST, LEWIS COUNTY, MISSOURI AND BEING MORE FULLY DESCRIBED AS FOLLOWS TO–WIT:

COMMENCING AT A 5/8" IRON PIN MARKING THE NORTH QUARTER CORNER OF SAID SECTION 6; THENCE SOUTH 01 DEGREE, 22 MINUTES AND 36 SECONDS WEST ALONG THE NORTH–SOUTH CENTERLINE OF SAID SECTION 899.81 FEET TO THE TRUE POINT OF BEGINNING; THENCE SOUTH 88 DEGREES, 37 MINUTES AND 24 SECONDS EAST LEAVING SAID NORTH–SOUTH CENTERLINE 877.88 FEET TO A 5/8" IRON PIN ON THE WEST RIGHT–OF–WAY OF MISSOURI ROUTE #81; THENCE SOUTH 02 DEGREES, 13 MINUTES AND 39 SECONDS EAST ALONG SAID RIGHT–OF–WAY 331.42 FEET TO A 5/8" IRON PIN; THENCE SOUTH 02 DEGREES, 52 MINUTES AND 43 SECONDS WEST ALONG SAID RIGHT–OF–WAY 174.46 FEET TO A 5/8" IRON PIN; THENCE SOUTH 86 DEGREES, 48 MINUTES AND 42 SECONDS WEST LEAVING SAID RIGHT–OF–WAY 896.98 FEET TO A 5/8" IRON PIN ON THE NORTH–SOUTH CENTERLINE OF SAID SECTION; THENCE NORTH 01 DEGREE, 22 MINUTES AND 36 SECONDS EAST ALONG SAID NORTH–SOUTH CENTERLINE 576.56 FEET TO THE POINT OF BEGINNING, CONTAINING 11.1 ACRES, MORE OR LESS, WITH THE ABOVE DESCRIBED BEING SUBJECT TO EASEMENTS AND RIGHTS–OF–WAY OF RECORD OR NOT OF RECORD, IF ANY. AS PER SURVEY #2021–007190 OF JASON D. JANES, MISSOURI PROFESSIONAL LAND SURVEYOR #2004017826 DURING NOVEMBER OF 2021.

THIS PLAT AS A RESULT OF A SURVEY MADE UNDER MY DIRECT SUPERVISION ON NOVEMBER 5, 2021 REPRESENTS A TRUE AND ACCURATE RECORD OF SAID SURVEY AND WAS EXECUTED IN ACCORDANCE WITH THE CURRENT STANDARDS FOR RURAL PROPERTY BOUNDARY SURVEYS OF THE MISSOURI DEPARTMENT OF AGRICULTURE.

11–17–21

JASON D. JANES, P.L.S. #2004017826 – MISSOURI

JANES SURVEYING INC.
222 S. MAIN - P.O. BOX 146
PALMYRA, MO. 63461
PHONE 844.769.7020 / FAX 573.769.5512
WWW.JANESSURVEYING.COM

JANES SURVEYING, INC.
MISSOURI STATE CERTIFICATE OF AUTHORITY #000342
RENEWAL: 12–31–23

A TRACT OF LAND LYING IN SECTIONS 1, TOWNSHIP 62 NORTH, RANGE 7 WEST, & SECTION 6, TOWNSHIP 62 NORTH, RANGE 6 WEST, & SECTION 31, TOWNSHIP 63 NORTH, RANGE 6 WEST, & SECTION 36, TOWNSHIP 63 NORTH, RANGE 7 WEST, LEWIS COUNTY, MISSOURI.

BOUNDARY SURVEY

(AS MADE FOR GEORGE F. UHLMEYER TRUST + (MAXINE UHLMEYER ESTATE)

STATE OF MISSOURI
JASON D. JANES
NUMBER PLS–2004017826
PROFESSIONAL LAND SURVEYOR
LICENSE RENEWAL: 12–31–22

JASON D. JANES, SURVEYOR
MO# PLS–2004017826

JSI PROJECT NO. 2021–007190

FIELD BOOK NO: 88

FIELD: TOM
DRAWN: BRIAN
CHECKED: TYLER
REVISED: 11/8/21
REVISED: 11/17/2