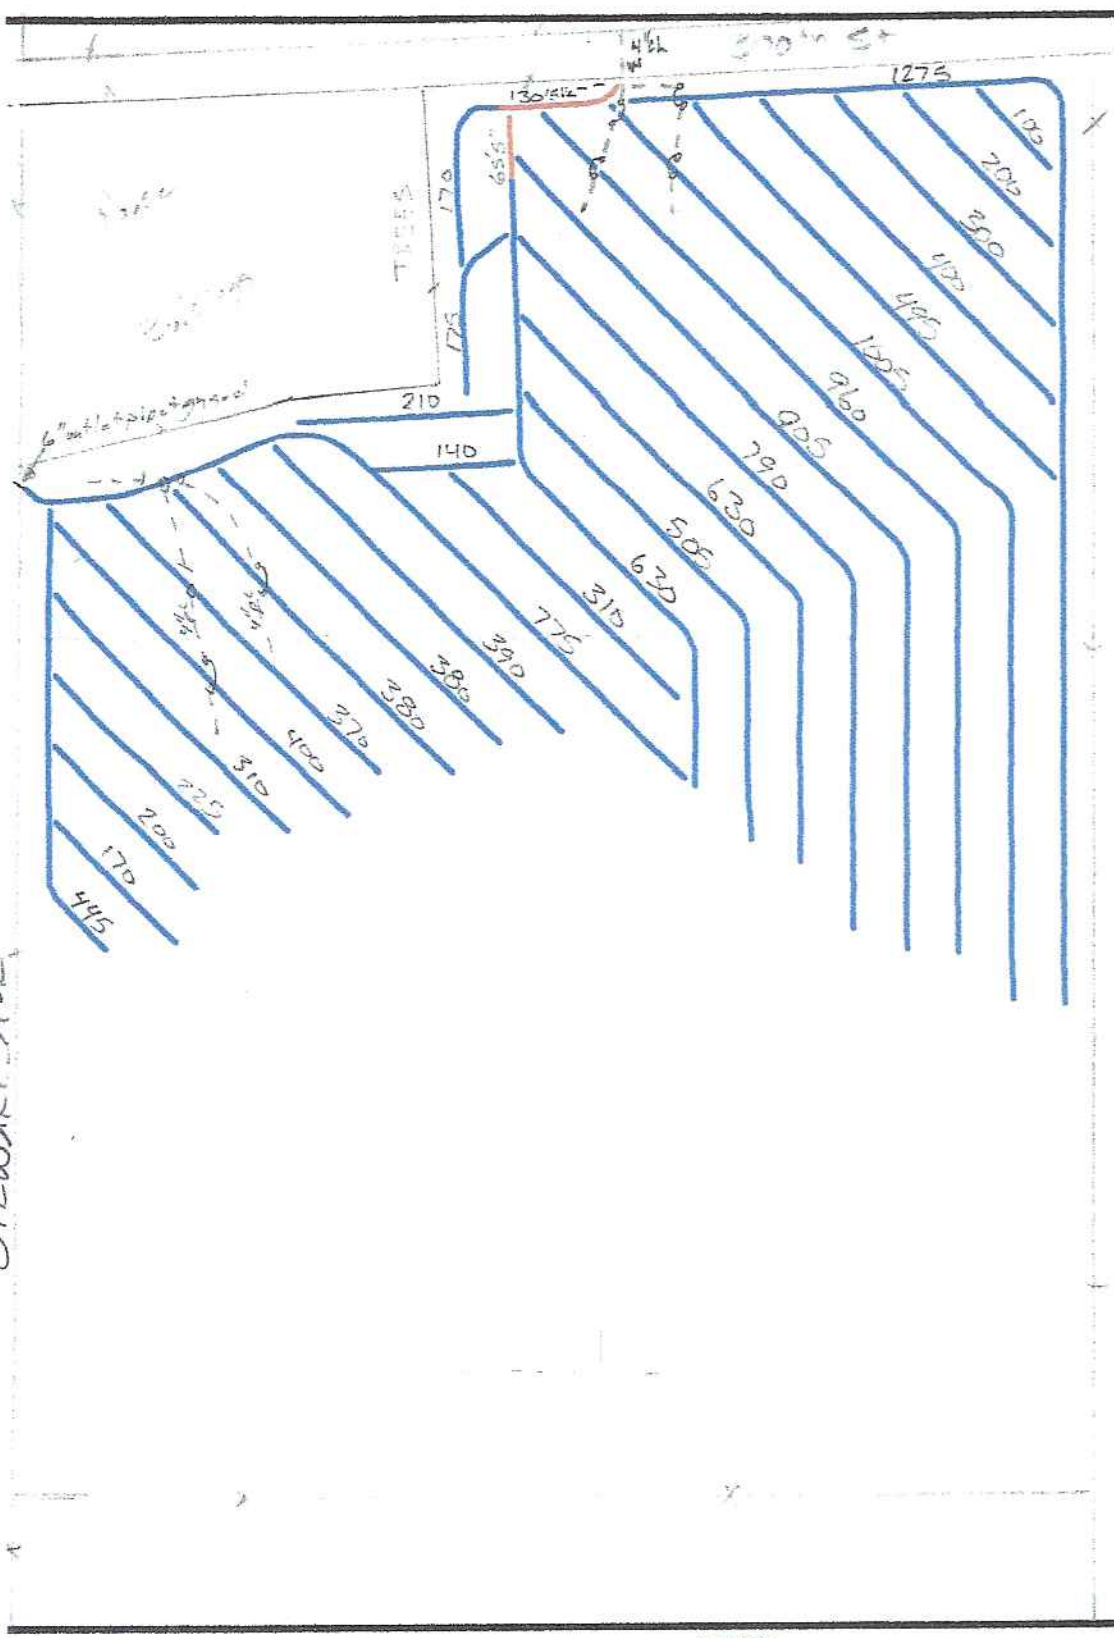

RASMUSSEN DRAINAGE Since 1973

Independence, Iowa

(319) 334-3053

Client: BUCHANAN
Farm: NEWTON
Field: #18 NW
Name: Walter Peyton Spring 2022
Date: 6/6/2022

50 FT SPACING

- 4 inch tile — 13,245'
- 5 inch tile — 195'
- 6 inch tile
- 8 inch tile
- 10 inch tile
- 12 inch tile
- old lines